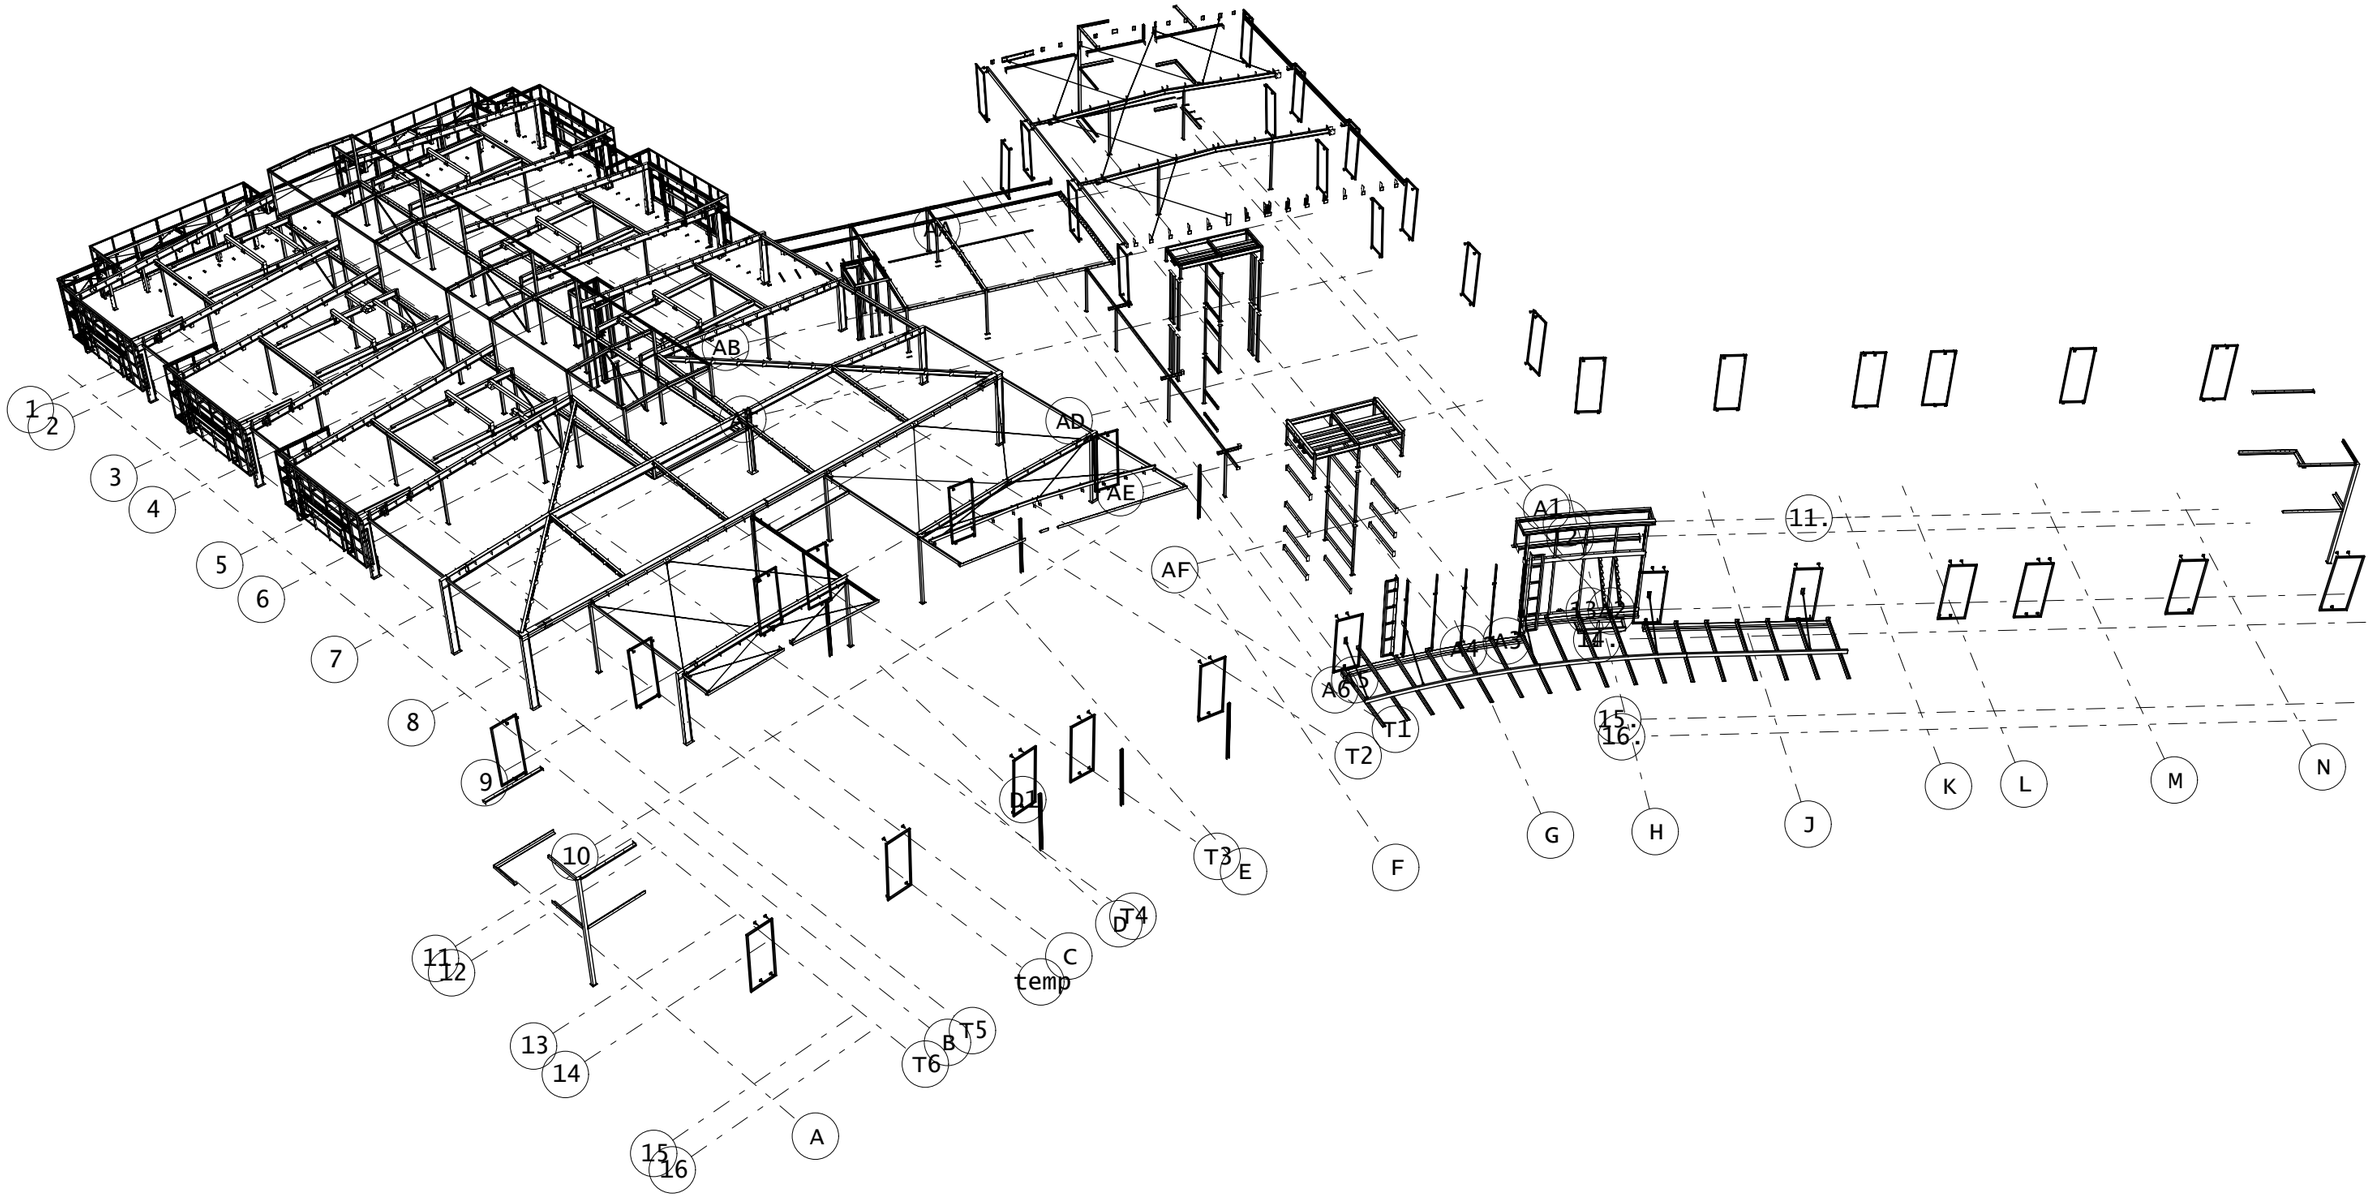

DO NOT SCALE - IF IN DOUBT ASK.

3-D VIEW

STRUCAD

							STEEL DRAFTING LTD 69A HIGGINS RD,HAMILTON, NZ P.O. BOX 16001. PH/FAX 07 847 4029 WWW.STEELDRAFTING.CO.NZ			PROJECT: NSX HOSPITAL		
										CLIENT:		
	3D VIEW									TITLE: 3D VIEW		
	HOLDING DOWN BOLT PLAN											
	MARKING PLAN		0		JI							
DRG No.	REFERENCE DRAWINGS	GENERAL NOTES	REV	DESCRIPTION	BY	DATE	DRN. JI	DATE. 09/03/07	CHK.	CLIENT JOB No.	JOB No. 100705	SCALE. NTS	DRG No. v1	REV.