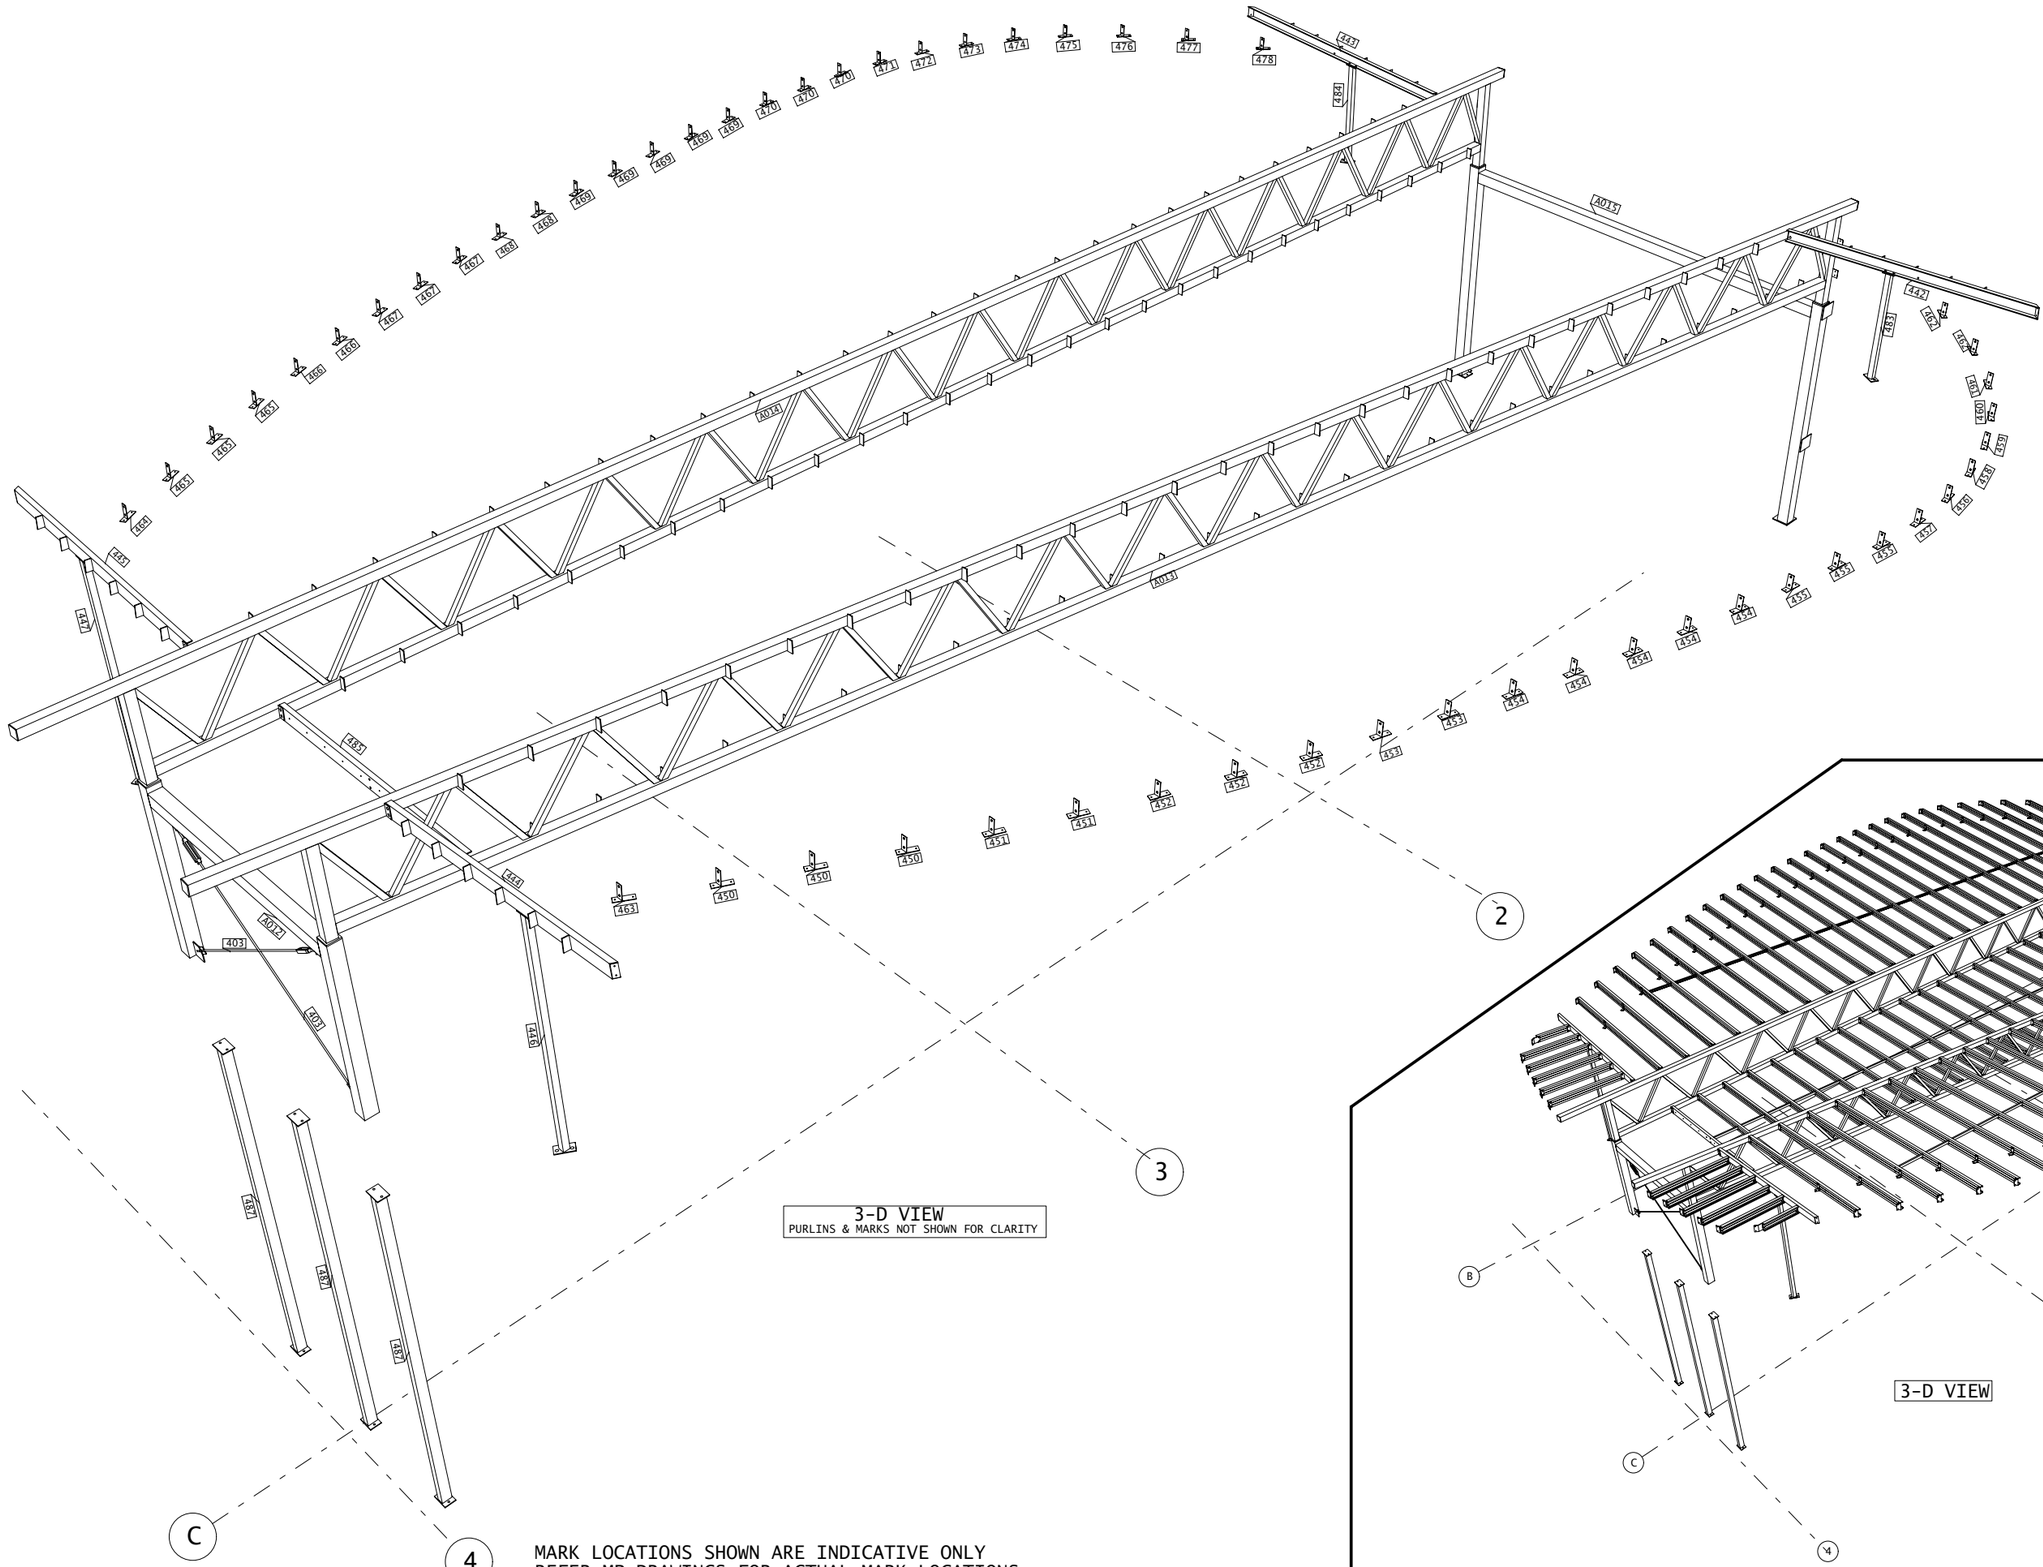

3-D VIEW
PURLINS & MARKS NOT SHOWN FOR CLARITY

MARK LOCATIONS SHOWN ARE INDICATIVE ONLY
REFER MP DRAWINGS FOR ACTUAL MARK LOCATIONS

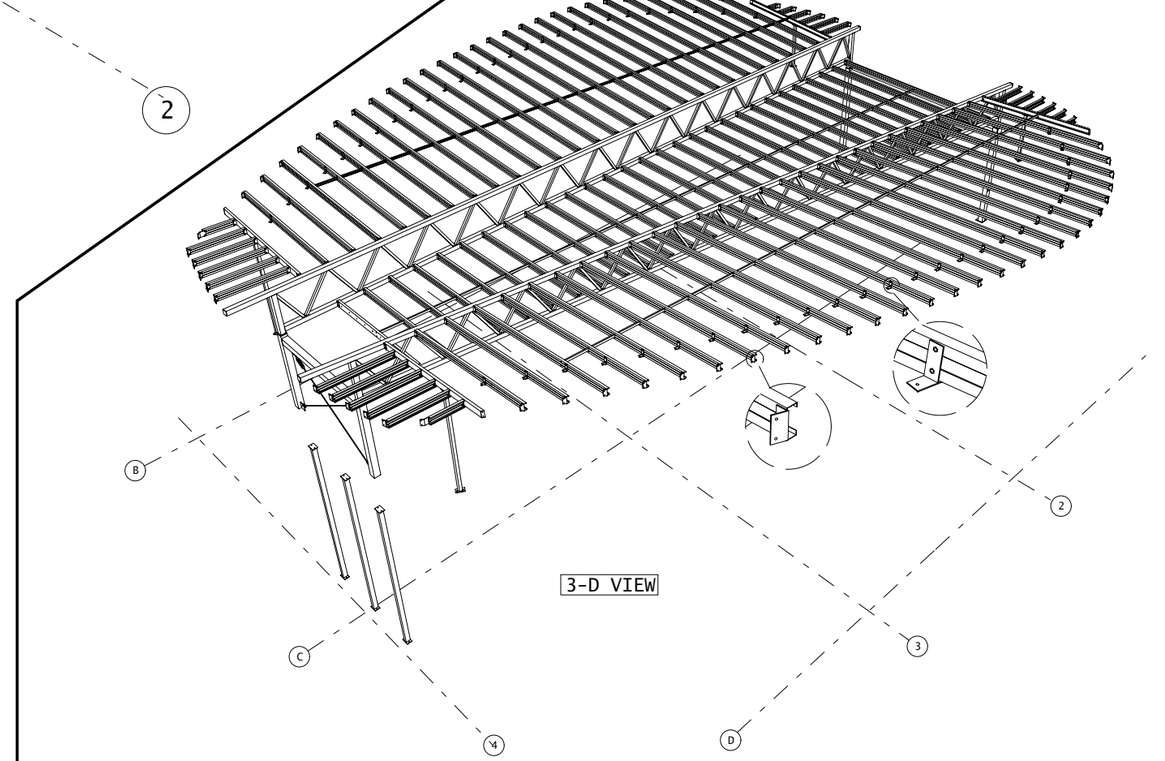

3-D VIEW

STRUCAD

						STEEL DRAFTING LTD 69A HIGGINS RD,HAMILTON, NZ P.O. BOX 16001. PH/FAX 07 847 4029 WWW.STEELDRAFTING.CO.NZ			PROJECT WHANGAPARAOA COLLEGE		
									CLIENT		
N/A	3D VIEW								TITLE PHASE 4 3D VIEW		
N/A	HOLDING DOWN BOLT PLAN										
MP4	MARKING PLAN		0	ISSUED FOR APPROVAL	JI	07/07/05					
DRG No.	REFERENCE DRAWINGS	GENERAL NOTES	REV	DESCRIPTION	BY	DATE	DRN. JI	DATE. 07/07/05	CHK. SD	CLIENT JOB No.	JOB No. 97205	SCALE. NTS	DRG No. v4	REV.0