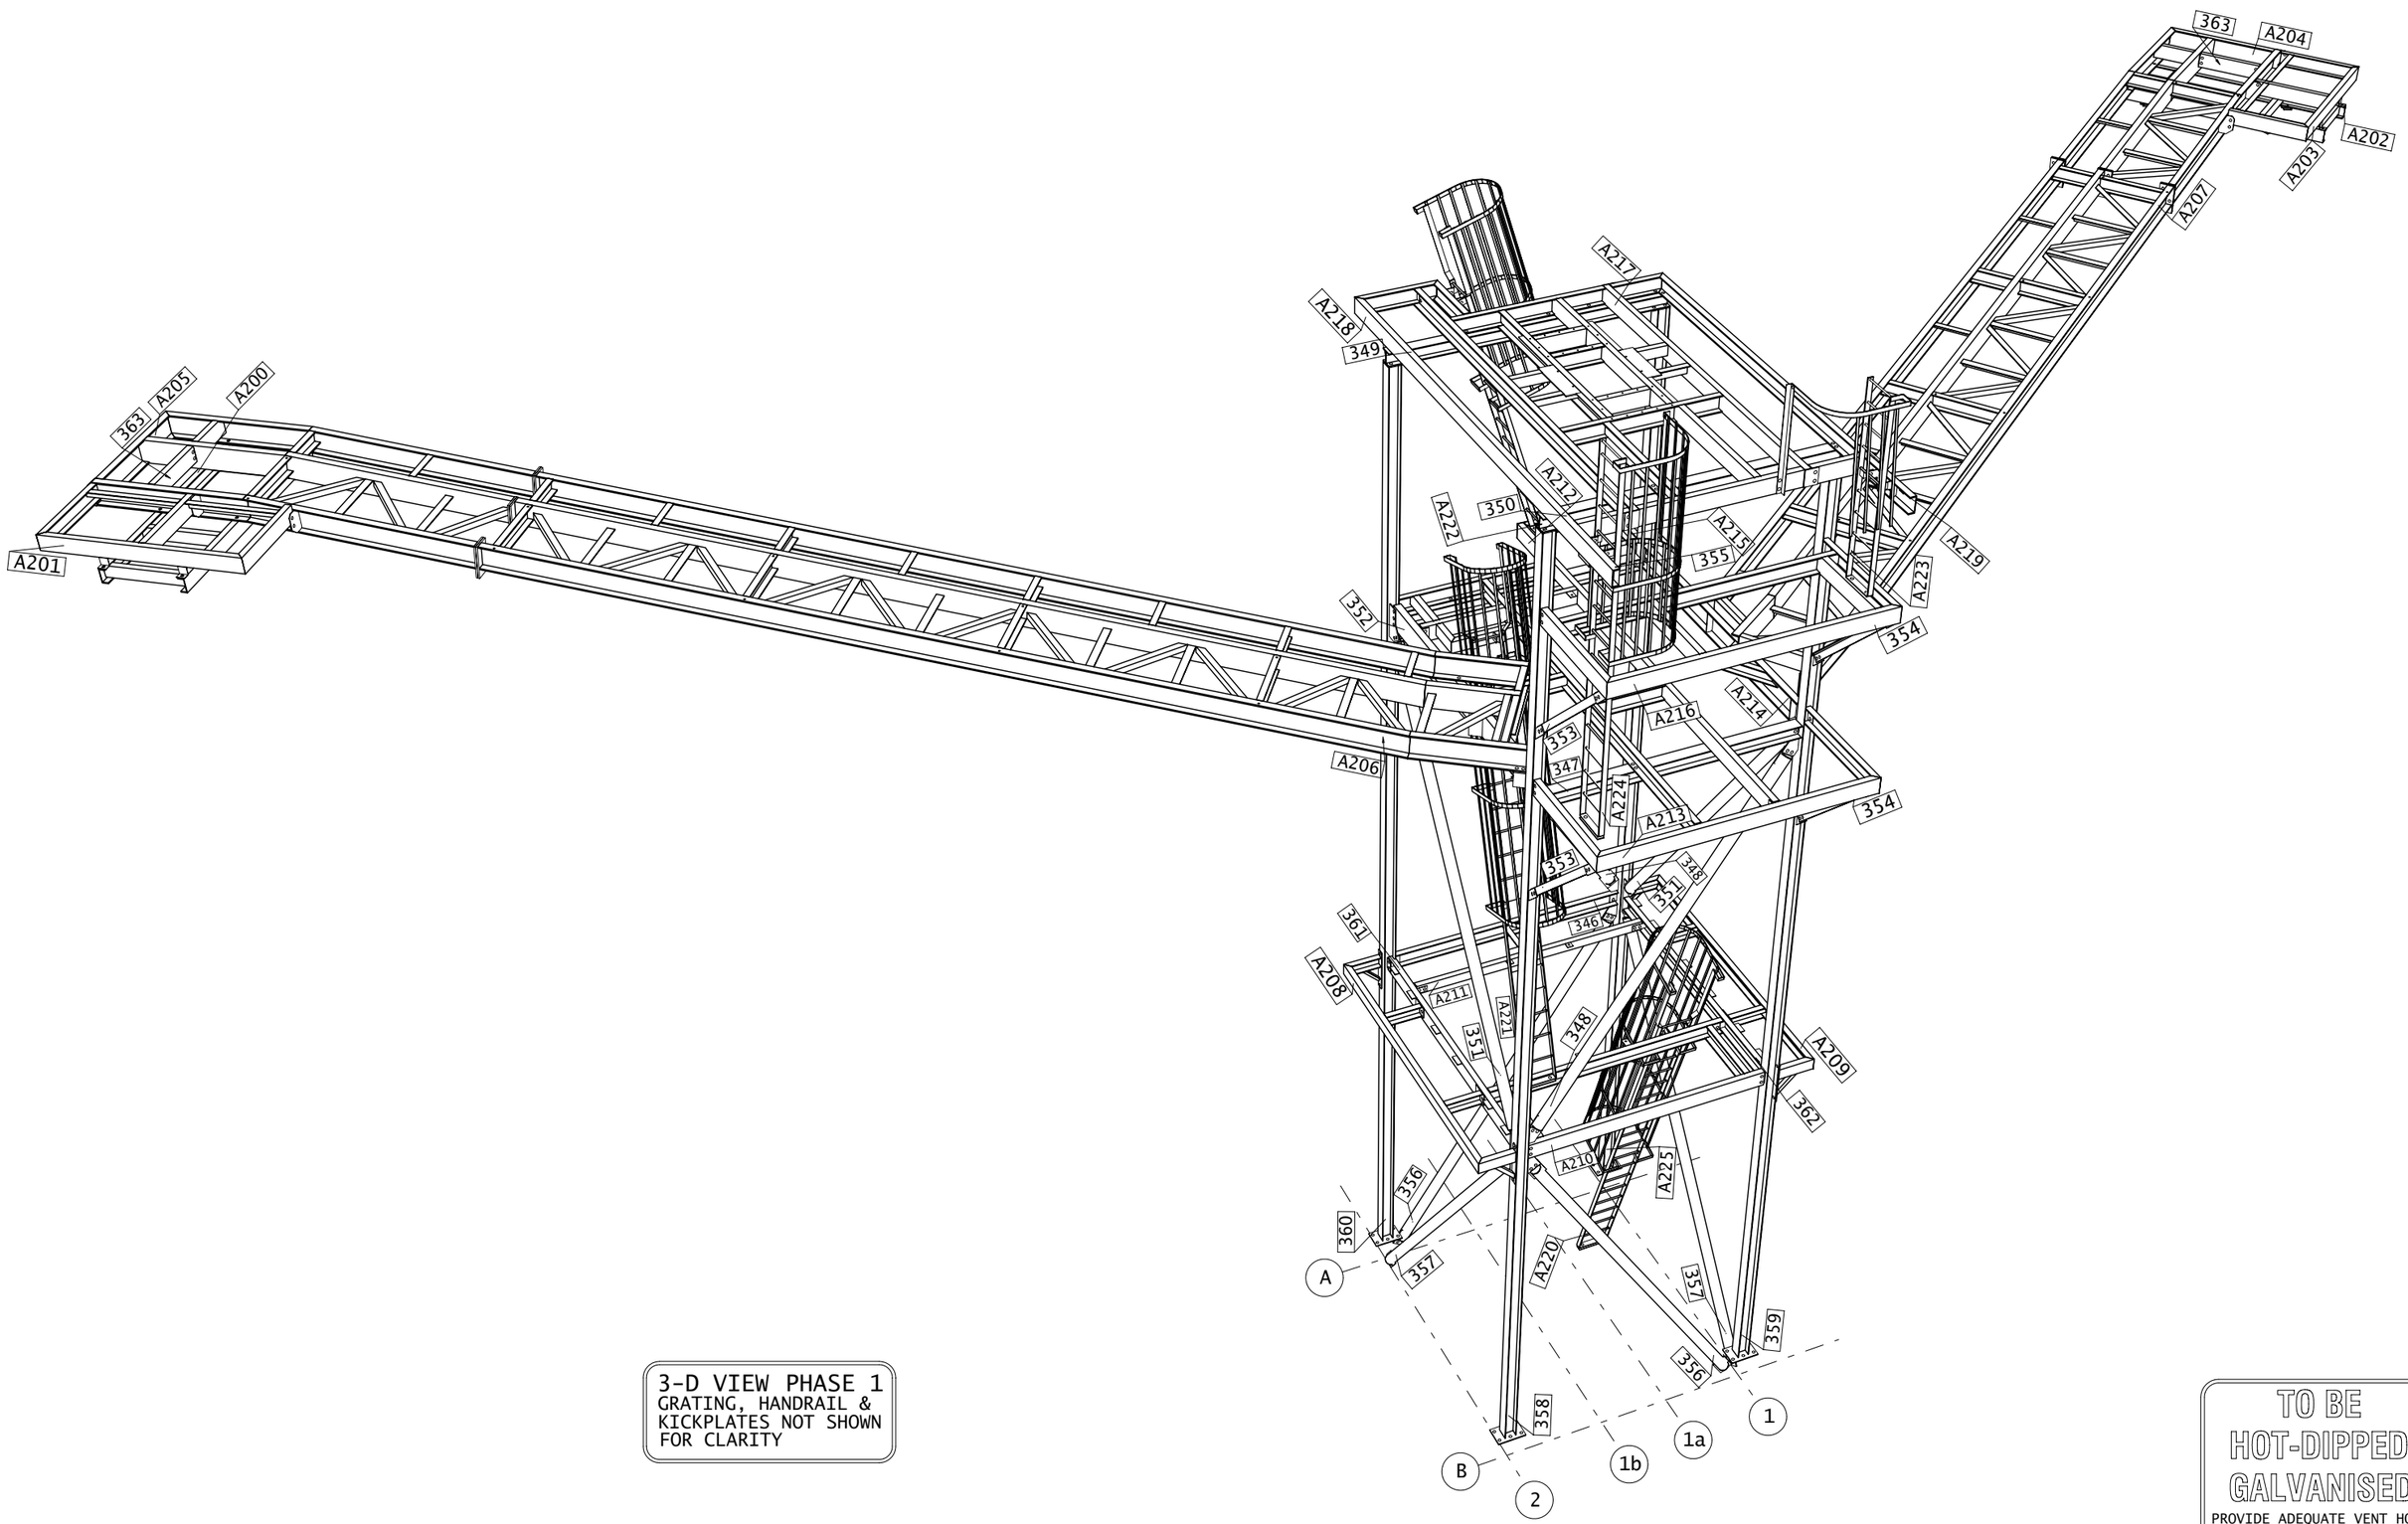


3-D VIEW PHASE 1
GRATING, HANDRAIL & KICKPLATES NOT SHOWN FOR CLARITY

TO BE HOT-DIPPED GALVANISED.
PROVIDE ADEQUATE VENT HOLES.

DO NOT SCALE - IF IN DOUBT ASK.

| | | | | | | | | | | | | |
|---|---|---|---|---|---|---|---|---|---|---|---|---|
| | | | | | | | | | | | | |
| | | | | | | | | | | | | |
| N/A | 3D VIEW | | | | | | | | | | | |
| N/A | HOLDING DOWN BOLT PLAN | | | | | | | | | | | |
| 2-MP1 | MARKING PLAN | | 0 | ISSUED FOR APPROVAL. | JI | 06/10/08 | | | | | | |
| DRG No. | REFERENCE DRAWINGS | GENERAL NOTES | REV | DESCRIPTION | BY | DATE | DRN. JI | DATE. 07/10/08 | CHK. KSY | CLIENT JOB No. | JOB No. 117308 | SCALE. NTS | DRG No. 2-V2 | REV. A |

SDL STEEL DRAFTING LIMITED
69A HIGGINS RD. HAMILTON. P.O.BOX 16001. NEW ZEALAND. 3204.
PHONE/FAX (07)8474029 (MOB 0274514670)
WWW.STEELDRAFTING.CO.NZ

CLIENT LOGO HERE

PROJECT: GRAIN STORAGE
CLIENT: CLIENT
TITLE: PHASE 2 3-D VIEW.